Permit #F00144589

FilmL.A., Inc.
6255 W Sunset Blvd, 12th Floor
Hollywood, CA 90028
t: (213)977-8600 - f: (213)977-8601
www.filmla.com

Summary Information

Permit No: F00144589 **Type of Permit:** FILMING **Release Date:** 11/16/2018

Production Company BISCUIT FILMWORKS

Insured Company Name BISCUIT FILMWORKS
Contact Phone No. 1 323-856-9200
Contact Phone No. 2
Fax
Address 7026 SANTA MONICA BLVD
LOS ANGELES, California 90038

Production Title BADGE TOYOTA

Type of Production Commercial - Standard

Producer Grace Bodie

Director Isaiah Seret

1st AD Rodney Smith

Production Manager Shelley Silverman

FilmL.A. Coordinator Naomi Kajiyama

Location Manager Frank Yoshikane
Primary Phone Mobile - 714-273-3103
Secondary Phone Office - 323-856-9200

Location Assistant John Cefalu
Primary Phone Mobile - 213-359-6359
Secondary Phone

Fees

Posting 600	$138.00
Posting 1500	$345.00
Posting 1800	$414.00
Posting Max	$966.00
Notification Charge	$1,020.00
FILMLA NON-REFUNDABLE FILM APPLICATION FEE	$685.00
LA CITY LANE AND STREET CLOSURE FEE	$936.00
LA CITY FIRE DEPARTMENT SPOT CHECK SURCHARGE	$85.00

Total Permit Fee $4,589.00

Number of Locations 7

NOT A PERMIT

Permit #F00144589

FilmL.A., Inc.
6255 W Sunset Blvd, 12th Floor
Hollywood, CA 90028
t: (213)977-8600 - f: (213)977-8601
www.filmla.com

Summary Information — Location

Permit Number	F00144589	**Location Manager**	Frank Yoshikane
Production Company	BISCUIT FILMWORKS	Primary Phone	Mobile - 714-273-3103
Insured Company	BISCUIT FILMWORKS	Secondary Phone	Office - 323-856-9200
Production Title	BADGE TOYOTA		

Location Address W 2nd St, S Figueroa St - S Hill St, Los Angeles, CA, 90071

Location Name 2ND STREET TUNNEL

Location Type Street

Location Description 2ND STREET TUNNEL

Film Dates 11/18/2018 - 11/18/2018 16:00 - 20:00 1 day

Open or Closed to the Public Open

Generic Conditions

*Certain service and personnel fees required by jurisdictional agencies are not collected by FilmL.A. Any such fees must be paid directly to the appropriate agency, and a separate invoice will be provided to the permittee.
All Vehicles must be parked legally.
Equipment staging and vehicles may park on one side of the street only.
May not interfere with adjacent traffic lanes or adjacent bike lane
Must comply with attached conditions
Must Maintain 5' Clearance on Sidewalks/Walkways
Must maintain local/emergency access
No cast or crew parking on area streets
No crossovers allowed on street without prior approval.
No interference with merchant activity.
Number of uniformed officers listed on the permit is a minimum requirement. Permittee remains responsible for deploying a sufficient number of uniformed officers to provide traffic and crowd control to ensure the safety of the film crew and the public.

Please see attached document Biscuit.Badge.144589.AL.pdf

Equipment on Location

Type	Quantity
5 or 10 ton trucks	4
5 Ton Truck	3
Camera cars	1
Cast/Crew vehicles	70
Catering Truck	1

Personnel on Location

Type	Quantity
Cast	4
Crew	80
Extras	5
Off-Duty/Retired LAPD Officer(s)	4

NOT A PERMIT

FilmL.A., Inc.
6255 W Sunset Blvd, 12th Floor
Hollywood, CA 90028
t: (213)977-8600 - f: (213)977-8601
www.filmla.com

Summary Information — Location

Permit Number F00144589
Production Company BISCUIT FILMWORKS
Insured Company BISCUIT FILMWORKS
Production Title BADGE TOYOTA

Location Manager Frank Yoshikane
Primary Phone Mobile - 714-273-3103
Secondary Phone Office - 323-856-9200

Cube Trucks	5
Generator	1
Motor Homes	1
Picture vehicles	1
Process Trailer	1
Trailers	2
Vans	3

Filming Activities Camera in car; Camera on sticks; Car-to-Car; Drive by; Drive ups & away; Driving shots; Equipment on sidewalk, in curb lane & across street; Intermittent pedestrian control; Process Trailer; Wetdown; Intermittent traffic control - 2 minute standard (except Monday - Friday 0700-0900 hrs & 1500-1900 hrs);

Jurisdiction **Political:** Los Angeles City - Council District 14 **Police:** Los Angeles Police Department **Fire:** Los Angeles City

Thomas Guide **Page:** 634 **Grid:** E3

Location Notes No use of loading or taxi zones on Hill St in front of Kawada Hotel without prior approval.
Company must not block sidewalks or access to Kawada Hotel at any time.

Approvals LOS ANGELES CITY POLICE DEPARTMENT Melissa Hernandez

Parking

Base Camp 253 S Main St, Los Angeles, CA, 90012
Location Type : Other Location

Crew Parking 253 S Main St, Los Angeles, CA, 90012
Location Type : Other Location

NOT A PERMIT

FilmL.A., Inc.
6255 W Sunset Blvd, 12th Floor
Hollywood, CA 90028
t: (213)977-8600 - f: (213)977-8601
www.filmla.com

Summary Information — Location

Permit Number	F00144589	**Location Manager**	Frank Yoshikane
Production Company	BISCUIT FILMWORKS	Primary Phone	Mobile - 714-273-3103
Insured Company	BISCUIT FILMWORKS	Secondary Phone	Office - 323-856-9200
Production Title	BADGE TOYOTA		

Location Address 137 E 3rd St, Los Angeles, CA, 90013

Location Type Store front

Film Dates 11/19/2018 - 11/20/2018 12:00 - 06:00 1 day

Open or Closed to the Public Closed

Generic Conditions

*Certain service and personnel fees required by jurisdictional agencies are not collected by FilmL.A. Any such fees must be paid directly to the appropriate agency, and a separate invoice will be provided to the permittee.
*LA CITY AND/OR LA COUNTY FIRE CHECKLIST ATTACHED TO FINAL PERMIT. THE PERMITTEE IS RESPONSIBLE FOR COMPLETING CHECKLIST PRIOR TO FILMING ACTIVITY AT THIS LOCATION. NON COMPLIANCE MAY RESULT IN ASSIGNMENT OF A FIRE OFFICER.
All travel lanes and bike lanes shall be closed per the WATCH manual.
Community Survey Obtained
Equipment staging and vehicles may park on one side of the street only.
May not interfere with adjacent traffic lanes or adjacent bike lane
Must comply with attached conditions
Must Maintain 5' Clearance on Sidewalks/Walkways
Must maintain local/emergency access
No cast or crew parking on area streets
No crossovers allowed on street without prior approval.
No interference with merchant activity.
Number of uniformed officers listed on the permit is a minimum requirement. Permittee remains responsible for deploying a sufficient number of uniformed officers to provide traffic and crowd control to ensure the safety of the film crew and the public.
Traffic control must be done in accordance w/MUTCD
Uniformed officers shall have a copy of the film permit in their possession and are required to confirm that all traffic control signage devices are in place.

Please see attached documents
Biscuit.Badge.144589.3rdNS.pdf
Biscuit.Badge.144589.3rdNSPlus1.pdf

Equipment on Location

Type	Quantity
5 or 10 ton trucks	4
5 Ton Truck	3
Camera cars	1

Personnel on Location

Type	Quantity
Cast	4
Crew	80
Extras	5

NOT A PERMIT

FilmL.A., Inc.
6255 W Sunset Blvd, 12th Floor
Hollywood, CA 90028
t: (213)977-8600 - f: (213)977-8601
www.filmla.com

Summary Information — Location

Permit Number F00144589
Production Company BISCUIT FILMWORKS
Insured Company BISCUIT FILMWORKS
Production Title BADGE TOYOTA

Location Manager Frank Yoshikane
Primary Phone Mobile - 714-273-3103
Secondary Phone Office - 323-856-9200

Cast/Crew vehicles	70	Off-Duty/Retired LAPD Officer(s)	4
Catering Truck	1	Spot Check	1
Condors	1		
Cube Trucks	5		
Generator	1		
Motor Homes	1		
Picture vehicles	1		
Process Trailer	1		
Scissor Lifts	1		
Trailers	2		
Vans	3		

Filming Activities Camera in car; Camera on sticks; Car-to-Car; Drive by; Drive ups & away; Driving shots; Equipment on sidewalk, in curb lane & across street; Intermittent pedestrian control; Intermittent traffic control - 2 minute standard (except 0700-0900 hrs & 1500-1900 hrs); Wetdown; Fog, lights in alley . BSL turning lights off and on will provide security - approved James Masude;

Jurisdiction **Political:** Los Angeles City - Council District 14 **Police:** Los Angeles Police Department **Fire:** Los Angeles City

Thomas Guide **Page:** 634 **Grid:** F4

Approvals

LOS ANGELES CITY POLICE DEPARTMENT	Melissa Hernandez
FILML.A. CLOSURES	Adrian Fayad
LOS ANGELES CITY DEPARTMENT OF PUBLIC WORKS-COMMISSIONER	Kevin James

Parking

Base Camp Location Type : Other Location	330 S Main St, Los Angeles, CA, 90013	**Crew Parking** Location Type : Other Location	330 S Main St, Los Angeles, CA, 90013

Posting "No Parking" signs
B/S 3RD. ST. - LOS ANGELES ST. - MAIN ST.
W/S LOS ANGELES ST. - 3RD. ST. NORTH 250' - SOUTH 250'
S/S 3RD. ST. - LOS ANGELES ST. - EAST 100'

Approximate Footage more than 1800 **Log Number** 223735

NOT A PERMIT

FilmL.A., Inc.
6255 W Sunset Blvd, 12th Floor
Hollywood, CA 90028
t: (213)977-8600 - f: (213)977-8601
www.filmla.com

Summary Information — Location

Permit Number	F00144589	**Location Manager**	Frank Yoshikane
Production Company	BISCUIT FILMWORKS	Primary Phone	Mobile - 714-273-3103
Insured Company	BISCUIT FILMWORKS	Secondary Phone	Office - 323-856-9200
Production Title	BADGE TOYOTA		

Date(s) 11/19/2018 to 11/19/2018 **Time(s)** 18:00 to 06:00

Posting "No Parking" signs B/S 3RD. ST. - LOS ANGELES ST. - MAIN ST.
W/S LOS ANGELES ST. - 3RD. ST. NORTH 250' - SOUTH 250'
S/S 3RD. ST. - LOS ANGELES ST. - EAST 100'

Approximate Footage more than 1800 **Log Number** 223736

Date(s) 11/19/2018 to 11/19/2018 **Time(s)** 11:00 to 22:00

Lane / Full Closure N/S 3RD ST CURB LANE CLOSURE LOS ANGELES TO MAIN

Approximate Footage 0 - 300

Date(s) 11/19/2018 to 11/19/2018 **Time(s)** 15:00 to 19:00

Lane / Full Closure N/S 3RD ST CURB LANE PLUS 1 CLOSURE LOS ANGELES TO MAIN

Approximate Footage 0 - 300

Date(s) 11/19/2018 to 11/19/2018 **Time(s)** 19:00 to 06:00

NOT A PERMIT

FilmL.A., Inc.
6255 W Sunset Blvd, 12th Floor
Hollywood, CA 90028
t: (213)977-8600 - f: (213)977-8601
www.filmla.com

Summary Information — Location

Permit Number	F00144589	**Location Manager**	Frank Yoshikane
Production Company	BISCUIT FILMWORKS	Primary Phone	Mobile - 714-273-3103
Insured Company	BISCUIT FILMWORKS	Secondary Phone	Office - 323-856-9200
Production Title	BADGE TOYOTA		

Location Address 247 S Main St, Los Angeles, CA, 90012

Location Type Club

Film Dates 11/18/2018 - 11/18/2018 08:00 - 23:59 1 day

Open or Closed to the Public Closed

Generic Conditions

*Certain service and personnel fees required by jurisdictional agencies are not collected by FilmL.A. Any such fees must be paid directly to the appropriate agency, and a separate invoice will be provided to the permittee.
*LA CITY AND/OR LA COUNTY FIRE CHECKLIST ATTACHED TO FINAL PERMIT. THE PERMITTEE IS RESPONSIBLE FOR COMPLETING CHECKLIST PRIOR TO FILMING ACTIVITY AT THIS LOCATION. NON COMPLIANCE MAY RESULT IN ASSIGNMENT OF A FIRE OFFICER.
All travel lanes and bike lanes shall be closed per the WATCH manual.
Community Survey Obtained
May not interfere with adjacent traffic lanes or adjacent bike lane
Must comply with attached conditions
Must Maintain 5' Clearance on Sidewalks/Walkways
Must maintain local/emergency access
No cast or crew parking on area streets
No crossovers allowed on street without prior approval.
Number of uniformed officers listed on the permit is a minimum requirement.
Permittee remains responsible for deploying a sufficient number of uniformed officers to provide traffic and crowd control to ensure the safety of the film crew and the public.
Traffic control must be done in accordance w/MUTCD
Uniformed officers shall have a copy of the film permit in their possession and are required to confirm that all traffic control signage devices are in place.

Please see attached document Biscuit.Badge.144589.HarlemFull.pdf

Equipment on Location

Type	Quantity
5 or 10 ton trucks	4
5 Ton Truck	3
Camera cars	1
Cast/Crew vehicles	70

Personnel on Location

Type	Quantity
Cast	4
Crew	80
Extras	50
Off-Duty/Retired LAPD Officer(s)	4

NOT A PERMIT

FilmL.A., Inc.
6255 W Sunset Blvd, 12th Floor
Hollywood, CA 90028
t: (213)977-8600 - f: (213)977-8601
www.filmla.com

Summary Information — Location

Permit Number F00144589
Production Company BISCUIT FILMWORKS
Insured Company BISCUIT FILMWORKS
Production Title BADGE TOYOTA

Location Manager Frank Yoshikane
Primary Phone Mobile - 714-273-3103
Secondary Phone Office - 323-856-9200

Catering Truck	1	Spot Check	1
Condors	1		
Cube Trucks	5		
Generator	1		
Motor Homes	1		
Picture vehicles	1		
Process Trailer	1		
Trailers	2		
Vans	3		

Filming Activities Camera in car; Camera on sticks; Car-to-Car; Drive by; Drive ups & away; Driving shots; Equipment on sidewalk, in curb lane & across street; Exterior Dialogue; Exterior establishing shots; Interior and exterior dialogue; Intermittent pedestrian control; Intermittent traffic control - 2 minutes standard; Wetdown; Wetdown in alley; Interior fog; Condor in alley with light box; Exterior fog in alley;

Jurisdiction **Political:** Los Angeles City - Council District 14 **Police:** Los Angeles Police Department **Fire:** Los Angeles City

Thomas Guide **Page:** 634 **Grid:** F4

Approvals

FILML.A. MONITORS	Eric Warczinsky
LOS ANGELES CITY POLICE DEPARTMENT	Melissa Hernandez
FILML.A. CLOSURES	Adrian Fayad
LOS ANGELES CITY DEPARTMENT OF PUBLIC WORKS	Vanessa Martin

Coordinator Note Must yield to F00145116 HATCHBACK PRODUCTIONS INC and Vibiana event

Coordinator Note Equipment staging and vehicles may park on one side of the street only (except within BPW-approved full closures

Parking

Base Camp 253 S Main St, Los Angeles, CA, 90012
Location Type : Other Location

Crew Parking 233 S Main St, Los Angeles, CA, 90012
Location Type : Other Location

Parking Notes
Additional base camp 246 S. Spring St.

Posting "No Parking" B/S HARLEM PL. - FROM REAR OF 247 S. MAIN ST. - 150' NORTH - 150' SOUTH

NOT A PERMIT

FilmL.A., Inc.
6255 W Sunset Blvd, 12th Floor
Hollywood, CA 90028
t: (213)977-8600 - f: (213)977-8601
www.filmla.com

Summary Information — Location

Permit Number	F00144589	**Location Manager**	Frank Yoshikane
Production Company	BISCUIT FILMWORKS	Primary Phone	Mobile - 714-273-3103
Insured Company	BISCUIT FILMWORKS	Secondary Phone	Office - 323-856-9200
Production Title	BADGE TOYOTA		

signs

Approximate Footage 301 - 600 **Log Number** 223737

Date(s) 11/18/2018 to 11/18/2018 **Time(s)** 00:00 to 23:59

Lane / Full Closure HARLEM PL CLOSURE FROM 3RD. ST. TO REAR ENTRANCE TO 220 S. SPRING ST. (JOES PARKING LOT)

Approximate Footage 0 - 300

Date(s) 11/18/2018 to 11/18/2018 **Time(s)** 09:00 to 23:59

NO PERMIT

FilmL.A., Inc.
6255 W Sunset Blvd, 12th Floor
Hollywood, CA 90028
t: (213)977-8600 - f: (213)977-8601
www.filmla.com

Summary Information — Location

Permit Number	F00144589	**Location Manager**	Frank Yoshikane
Production Company	BISCUIT FILMWORKS	Primary Phone	Mobile - 714-273-3103
Insured Company	BISCUIT FILMWORKS	Secondary Phone	Office - 323-856-9200
Production Title	BADGE TOYOTA		

Location Address 10 Fwy, 101 Fwy, 110 Fwy, Alameda St, Inclusive (EXCLUDING FREEWAYS/HIGHWAYS, THE OLD BANK DISTRICT & CITY PARKS), Los Angeles, CA, 90012

Location Name DOWNTOWN LA GRID

Location Type Grid

Film Dates 11/18/2018 - 11/20/2018 06:00 - 23:00 3 days

Open or Closed to the Public Open

Generic Conditions

*Certain service and personnel fees required by jurisdictional agencies are not collected by FilmL.A. Any such fees must be paid directly to the appropriate agency, and a separate invoice will be provided to the permittee.
All Vehicles must be parked legally.
Equipment staging and vehicles may park on one side of the street only.
Exterior filming activity may not exceed a two hour time frame.
May not interfere with adjacent traffic lanes or adjacent bike lane
May not interfere with filming activities of production companies in possession of location-specific permits, previously scheduled special events, or existing construction projects.
Must comply with attached conditions
Must Maintain 5' Clearance on Sidewalks/Walkways
Must maintain local/emergency access
No cast or crew parking on area streets
No crossovers allowed on street without prior approval.
No interference with merchant activity.
No interference with pedestrian traffic
Number of uniformed officers listed on the permit is a minimum requirement. Permittee remains responsible for deploying a sufficient number of uniformed officers to provide traffic and crowd control to ensure the safety of the film crew and the public.

Please see attached document Downtown Filming Guildelines 2010.03.01.pdf

Equipment on Location

Type	Quantity
Camera cars	1
Picture vehicles	1

Personnel on Location

Type	Quantity
Cast	1
Crew	14

NOT A PERMIT

FilmL.A., Inc.
6255 W Sunset Blvd, 12th Floor
Hollywood, CA 90028
t: (213)977-8600 - f: (213)977-8601
www.filmla.com

Summary Information — Location

Permit Number	F00144589	**Location Manager**	Frank Yoshikane
Production Company	BISCUIT FILMWORKS	Primary Phone	Mobile - 714-273-3103
Insured Company	BISCUIT FILMWORKS	Secondary Phone	Office - 323-856-9200
Production Title	BADGE TOYOTA		

Process Trailer	1	Off-Duty/Retired LAPD Officer(s)	4
Vans	1		

Filming Activities Camera in car; Car-to-Car; Drive by; Drive ups & away; Driving shots; Running & tow shots.; Camera car and or process trailer; Intermittent traffic control - 2 minute standard (except Monday - Friday 0700-0900 hrs & 1500-1900 hrs);

Jurisdiction **Political:** Los Angeles City - Council District 14 **Police:** Los Angeles Police Department **Fire:** Los Angeles City

Thomas Guide **Page:** 634 **Grid:** E4

Location Notes Must Comply with Attached Downtown Conditions.

* THE OLD BANK DISTRICT IS THE AREA BOUNDED BY South Spring St., West 5th St., West 4th St., and Werdin Pl.
Stopping, setting-up and staging are not allowed within these boundaries.

May not interfere with filming activities of production companies in possession of location-specific permits, or with previously scheduled special events, or with existing construction projects.

A film permit does not grant a right to film artwork or trademarked properties, logos or other images. Consultation with legal counsel is recommended if artwork or trademarked properties, logos or images are filmed.

Approvals LOS ANGELES CITY POLICE DEPARTMENT Melissa Hernandez

Coordinator Note It is the responsibility of the permittee to be aware of the special condition areas, which are excluded from this grid location (a complete list of special condition areas can be found at www.filmla.com).
A film permit does not grant a right to film artwork or trademarked properties, logos or other images. Consultation with legal counsel is recommended if artwork or trademarked properties, logos or images are filmed.
No stopping/setting up/parking in front of merchants without prior approval.
May not interfere with other production companies or special events.
No blocking of exits/entrances/driveways.
No cabling or light setups.
May not compromise fire/emergency protection systems without presence of UFSO.
Must obtain separate permits for use of any Los Angeles County or Los Angeles City facilities.

NOT A PERMIT

FilmL.A., Inc.
6255 W Sunset Blvd, 12th Floor
Hollywood, CA 90028
t: (213)977-8600 - f: (213)977-8601
www.filmla.com

Summary Information — Location

Permit Number	F00144589	**Location Manager**	Frank Yoshikane
Production Company	BISCUIT FILMWORKS	Primary Phone	Mobile - 714-273-3103
Insured Company	BISCUIT FILMWORKS	Secondary Phone	Office - 323-856-9200
Production Title	BADGE TOYOTA		

No interference with MTA Regional Connector, First Amendment Marches, Farmers Markets, Vibiana, Music Center, Grand Park, Main-Spring Forward, or Orpheum activities

Parking

Base Camp
Location Type : Other Location
330 S Main St, Los Angeles, CA, 90013

Crew Parking
Location Type : Other Location
330 S Main St, Los Angeles, CA, 90013

NOT A PERMIT

FilmL.A., Inc.
6255 W Sunset Blvd, 12th Floor
Hollywood, CA 90028
t: (213)977-8600 - f: (213)977-8601
www.filmla.com

Summary Information — Location

Permit Number	F00144589	**Location Manager**	Frank Yoshikane
Production Company	BISCUIT FILMWORKS	Primary Phone	Mobile - 714-273-3103
Insured Company	BISCUIT FILMWORKS	Secondary Phone	Office - 323-856-9200
Production Title	BADGE TOYOTA		

This location has been CANCELED

Location Address E 1st St., S Mission Rd - S Breed St, Los Angeles, CA 90033

Location Type Street

Film Dates 11/18/2018 - 11/18/2018 09:00 - 19:00 1 day

Open or Closed to the Public Open

Generic Conditions

*Certain service and personnel fees required by jurisdictional agencies are not collected by FilmL.A. Any such fees must be paid directly to the appropriate agency, and a separate invoice will be provided to the permittee.
Community Survey Required
Equipment staging and vehicles may park on one side of the street only.
May not interfere with adjacent traffic lanes or adjacent bike lane
Must comply with attached conditions
Must Maintain 5' Clearance on Sidewalks/Walkways
Must maintain local/emergency access
No cast or crew parking on area streets
No crossovers allowed on street without prior approval.
No interference with merchant activity.
Number of uniformed officers listed on the permit is a minimum requirement. Permittee remains responsible for deploying a sufficient number of uniformed officers to provide traffic and crowd control to ensure the safety of the film crew and the public.

Please see attached document Arts District Guidelines Revised April 29 2009.pdf

Equipment on Location

Type	Quantity
5 Ton Truck	1
Camera cars	1
Cast/Crew vehicles	20
Cube Trucks	2
Generator	1
Picture vehicles	8
Vans	4

Personnel on Location

Type	Quantity
Cast	3
Crew	30
Off-Duty/Retired LAPD Officer(s)	2

NOT A PERMIT

FilmL.A., Inc.
6255 W Sunset Blvd, 12th Floor
Hollywood, CA 90028
t: (213)977-8600 - f: (213)977-8601
www.filmla.com

Summary Information — Location

Permit Number	F00144589	**Location Manager**	Frank Yoshikane
Production Company	BISCUIT FILMWORKS	Primary Phone	Mobile - 714-273-3103
Insured Company	BISCUIT FILMWORKS	Secondary Phone	Office - 323-856-9200
Production Title	BADGE TOYOTA		

Filming Activities Camera in car; Camera on sticks; Car-to-Car; Drive by; Drive ups & away; Driving shots; Equipment on sidewalk, in curb lane & across street; Exterior Dialogue; Exterior establishing shots; Intermittent pedestrian control; Intermittent traffic control - 2 minutes standard; CANCEL LOCATION;

Jurisdiction **Political:** Los Angeles City - Council District 14 **Police:** Los Angeles Police Department **Fire:** Los Angeles City

Thomas Guide **Page:** 635 **Grid:** A5

Location Notes Company must contact Caltrans for activity and equipment/vehicle placement on, under, and over State freeways/highways

Approvals LOS ANGELES CITY POLICE DEPARTMENT Melissa Hernandez

Coordinator Note No interference with Mariachi Festival

Coordinator Note *LOCATION CANCELED PER D WHEELER 11/16; SEE (LOC:488765) E 1st St., S Breed St - S Chicago St., Los Angeles, CA 90033; NOTIFICATION FEE STILL DUE*

Parking

Base Camp 246 S Spring St, Los Angeles, CA, 90012
Location Type : Other Location

Crew Parking 253 S Main St, Los Angeles, CA, 90012
Location Type : Other Location

Parking Notes
Additional crew parking 246 s. spring st.

NOT A PERMIT

FilmL.A., Inc.
6255 W Sunset Blvd, 12th Floor
Hollywood, CA 90028
t: (213)977-8600 - f: (213)977-8601
www.filmla.com

Summary Information — Location

Permit Number	F00144589	**Location Manager**	Frank Yoshikane
Production Company	BISCUIT FILMWORKS	Primary Phone	Mobile - 714-273-3103
Insured Company	BISCUIT FILMWORKS	Secondary Phone	Office - 323-856-9200
Production Title	BADGE TOYOTA		

Location Address E 1st St & S State St, Los Angeles, CA, 90033

Location Type Intersection

Film Dates 11/18/2018 - 11/18/2018 09:00 - 19:00 1 day

Open or Closed to the Public Open

Generic Conditions

*Certain service and personnel fees required by jurisdictional agencies are not collected by FilmL.A. Any such fees must be paid directly to the appropriate agency, and a separate invoice will be provided to the permittee.
All travel lanes and bike lanes shall be closed per the WATCH manual.
Community Survey Obtained
Equipment staging and vehicles may park on one side of the street only.
May not interfere with adjacent traffic lanes or adjacent bike lane
Must Maintain 5' Clearance on Sidewalks/Walkways
Must maintain local/emergency access
No cast or crew parking on area streets
No crossovers allowed on street without prior approval.
Number of uniformed officers listed on the permit is a minimum requirement.
Permittee remains responsible for deploying a sufficient number of uniformed officers to provide traffic and crowd control to ensure the safety of the film crew and the public.
Traffic control must be done in accordance w/MUTCD
Uniformed officers shall have a copy of the film permit in their possession and are required to confirm that all traffic control signage devices are in place.

Please see attached document Biscuit.Badge.144589.State SB.pdf

Equipment on Location

Type	Quantity
5 or 10 ton trucks	3
5 Ton Truck	2
Cast/Crew vehicles	70
Catering Truck	1
Condors	1
Cube Trucks	5
Generator	1

Personnel on Location

Type	Quantity
Cast	4
Crew	80
Extras	5
Off-Duty/Retired LAPD Officer(s)	4

NOT A PERMIT

FilmL.A., Inc.
6255 W Sunset Blvd, 12th Floor
Hollywood, CA 90028
t: (213)977-8600 - f: (213)977-8601
www.filmla.com

Summary Information — Location

Permit Number F00144589
Production Company BISCUIT FILMWORKS
Insured Company BISCUIT FILMWORKS
Production Title BADGE TOYOTA

Location Manager Frank Yoshikane
Primary Phone Mobile - 714-273-3103
Secondary Phone Office - 323-856-9200

Motor Homes	1
Picture vehicles	5
Process Trailer	1
Scissor Lifts	1
Trailers	2
Vans	4

Filming Activities Camera in car; Camera on sticks; Car-to-Car; Drive by; Drive ups & away; Driving shots; Exterior Dialogue; Exterior motion without sound; Intermittent pedestrian control; Intermittent traffic control - 2 minutes standard; Process Trailer; Wetdown;

Jurisdiction **Political:** Los Angeles City - Council District 14 **Police:** Los Angeles Police Department **Fire:** Los Angeles City

Thomas Guide **Page:** 635 **Grid:** A4

Approvals

LOS ANGELES CITY POLICE DEPARTMENT	Melissa Hernandez
FILML.A. CLOSURES	Adrian Fayad
LOS ANGELES CITY DEPARTMENT OF PUBLIC WORKS	Vanessa Martin

Coordinator Note No interference with Mariachi Festival

Parking

Base Camp 253 S Main St, Los Angeles, CA, 90012
Location Type : Other Location

Crew Parking 233 S Main St, Los Angeles, CA, 90012
Location Type : Other Location

Parking Notes
Additional base camp 246 S. Spring St.

Posting "No Parking" signs
B/S N.STATE ST. - PENNSYLVANIA - E.1ST. ST.
W/S N.STATE ST. - PENNSYLVANIA NORTH 200'
N/S E.1ST. ST. - N. STATE ST. EAST 300'

Approximate Footage 1501 - 1800 **Log Number** 223743

Date(s) 11/18/2018 to 11/18/2018 **Time(s)** 07:00 to 19:00

Lane / Full Closure SOUTHBOUND LANES N. STATE ST. CLOSURE - PENNSYLVANIA ST.- E. 1ST. ST.

NOT A PERMIT

FilmL.A., Inc.
6255 W Sunset Blvd, 12th Floor
Hollywood, CA 90028
t: (213)977-8600 - f: (213)977-8601
www.filmla.com

Summary Information — Location

Permit Number	F00144589	**Location Manager**	Frank Yoshikane
Production Company	BISCUIT FILMWORKS	Primary Phone	Mobile - 714-273-3103
Insured Company	BISCUIT FILMWORKS	Secondary Phone	Office - 323-856-9200
Production Title	BADGE TOYOTA		

Approximate Footage 0 - 300

Date(s) 11/18/2018 to 11/18/2018 **Time(s)** 09:00 to 18:00

NOT A PERMIT

FilmL.A., Inc.
6255 W Sunset Blvd, 12th Floor
Hollywood, CA 90028
t: (213)977-8600 - f: (213)977-8601
www.filmla.com

Summary Information — Location

Permit Number	F00144589	**Location Manager**	Frank Yoshikane
Production Company	BISCUIT FILMWORKS	Primary Phone	Mobile - 714-273-3103
Insured Company	BISCUIT FILMWORKS	Secondary Phone	Office - 323-856-9200
Production Title	BADGE TOYOTA		

Location Address E 1st St., S Breed St - S Chicago St., Los Angeles, CA 90033

Location Type Street

Film Dates 11/18/2018 - 11/18/2018 09:00 - 19:00 1 day

Open or Closed to the Public Open

Generic Conditions *Certain service and personnel fees required by jurisdictional agencies are not collected by FilmL.A. Any such fees must be paid directly to the appropriate agency, and a separate invoice will be provided to the permittee.
Community Survey Obtained
Equipment staging and vehicles may park on one side of the street only.
May not interfere with adjacent traffic lanes or adjacent bike lane
Must Maintain 5' Clearance on Sidewalks/Walkways
Must maintain local/emergency access
No cast or crew parking on area streets
No crossovers allowed on street without prior approval.
No interference with merchant activity.
Number of uniformed officers listed on the permit is a minimum requirement. Permittee remains responsible for deploying a sufficient number of uniformed officers to provide traffic and crowd control to ensure the safety of the film crew and the public.

Equipment on Location

Type	Quantity
Camera cars	1
Picture vehicles	1
Process Trailer	1
Vans	1

Personnel on Location

Type	Quantity
Cast	1
Crew	14
Off-Duty/Retired LAPD Officer(s)	4

Filming Activities Camera in car; Camera on sticks; Car-to-Car; Drive by; Drive ups & away; Driving shots; Exterior Dialogue; Exterior establishing shots; Intermittent pedestrian control; Intermittent traffic control - 2 minutes standard; Running & tow shots.;

Jurisdiction **Political:** Los Angeles City - Council District 14 **Police:** Los Angeles Police Department **Fire:** Los Angeles City

Approvals LOS ANGELES CITY POLICE DEPARTMENT Vincent Aguirre

NOT A PERMIT

FilmL.A., Inc.
6255 W Sunset Blvd, 12th Floor
Hollywood, CA 90028
t: (213)977-8600 - f: (213)977-8601
www.filmla.com

Summary Information — Location

Permit Number F00144589
Production Company BISCUIT FILMWORKS
Insured Company BISCUIT FILMWORKS
Production Title BADGE TOYOTA

Location Manager Frank Yoshikane
Primary Phone Mobile - 714-273-3103
Secondary Phone Office - 323-856-9200

Coordinator Note No interference with Mariachi Festival

Parking

Base Camp 233 S Main St, Los Angeles, CA, 90012
Location Type : Other Location

Crew Parking 246 S Spring St, Los Angeles, CA, 90012
Location Type : Other Location

Parking Notes
Additional base camp/crew parking 253 S. Main St.

Posting "No Parking" signs B/S 1ST. ST. - BREED ST. - CHICAGO ST.
E/S CHICAGO - 1ST. ST. NORTH 300'

Approximate Footage 1201 - 1500 **Log Number** 223741

Date(s) 11/18/2018 to 11/18/2018 **Time(s)** 07:00 to 22:00

NOT A PERMIT

Appointment of Film Permits Unlimited, Inc.
As Authorized Agent and representative

I certify that I am a representative of BISCUIT FILMWORKS ("Principal") and am authorized to enter into binding contractual agreements on it's behalf. I further certify that I am authorizes by Principal to appoint other representatives and agents for Principal and to give such representatives and agents authority to enter into and bind Principal to agreements relating to the issuance of and compliance with location film (e.g. theatrical, television, commercial and other motion picture filming) and still photographic permits, including the permits themselves and any riders to such permits. Acting on behalf of Principal in my capacity as its authorized representative, I appoint Film Permits Unlimited, Inc. and it's employees and agents ("FPU") as Principal's authorized representatives and agents to apply for location film (e.g. theatrical, television, commercial and other motion picture filming) and still photographic permits on behalf of Principal through Film LA, Inc., any city and county, or through any other jurisdiction: to negotiate, discuss, accept, modify, agree to and bind Principal to the terms and conditions of such permits (including all restrictions and /or community guidelines applicable to any such permit): and to execute such permits on behalf of Principal. Principal understands, acknowledges and agrees that it (and/or its insurer) remains responsible and liable for all obligations imposed by or Incidental to any permit or rider issued to Principal signed by an employee or agent of (including any coordinator, runner or messenger used by) FPU. Principal further agrees to comply with the terms and conditions of any such permits and hereby appoints FPU as an authorized representative to facilitate compliance with such terms and conditions following issuance of any such permits and to enter into agreements for Principal with respect thereto. Any person, agency, entity, or organization (including Film LA, Inc. and any city county or other jurisdiction) may rely upon this appointment and need not obtain further authorization for any act described herein. An original or faxed copy of this appointment shall be sufficient, and may be treated as an original for all purposes. The appointment may be revoked by Principal at any time in writing, but in any case, shall expire one (1) year from the date of execution set forth below.

I declare under penalty of perjury under the laws of the State of California that I am authorized to appoint FPU as agent for Principal, and based upon that authority I hereby appoint FPU as Principal's agent as set forth herein.

Dated: 10/31/18

BISCUIT FILMWORKS
Name of Principal

By: Frank Yoshikane
Representative's Signature

FRANK YOSHIKANE
Print Representative's Name

LOC MGR
Representative's title

7026 Santa Monica Blvd
Los Angeles, CA 90038
T 323 856 9200
Principal's Address

Principal's Telephone

Film Permits Unlimited, Inc.
Phone (818) 347-9929
Fax (818) 347-9784

Please sign and fax back
Principal = Name of Company

NO PERMIT

Permit #F00144589

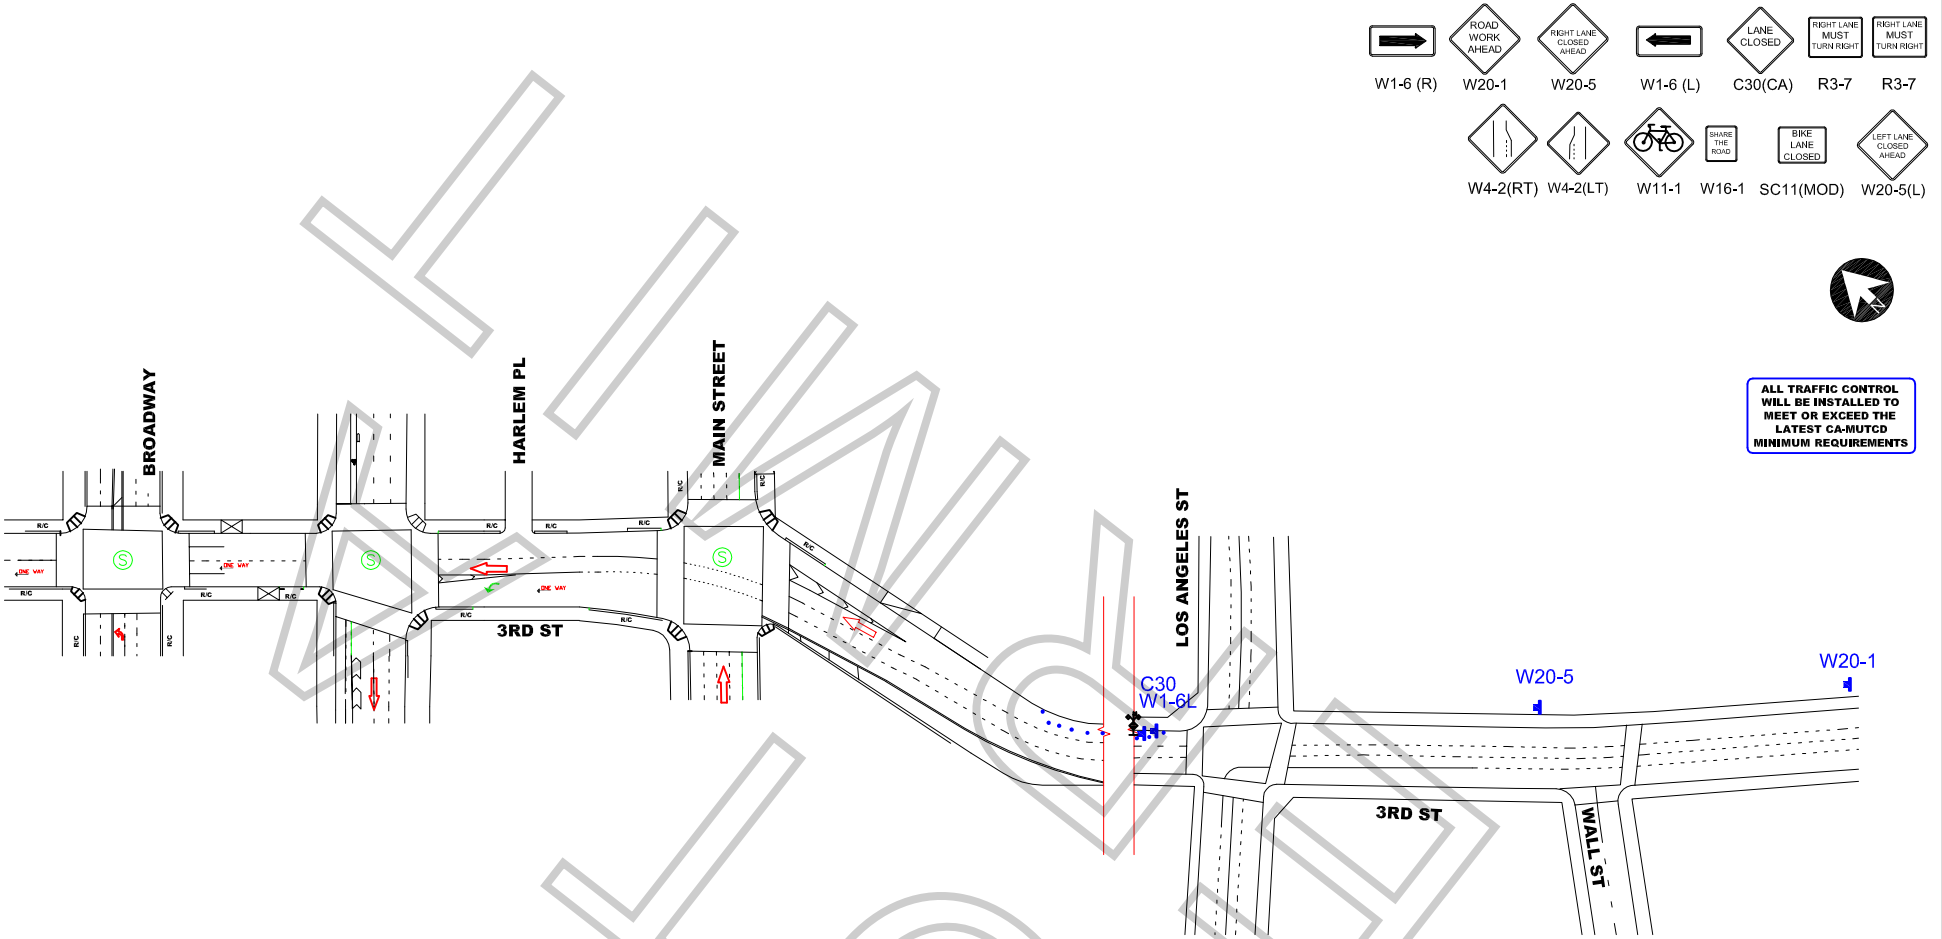

ALL TRAFFIC CONTROL WILL BE INSTALLED TO MEET OR EXCEED THE LATEST CA-MUTCD MINIMUM REQUIREMENTS

WORK ZONE TRAFFIC CONTROL PLAN
GENERAL NOTES

1. DATE/TIME: 11-19-18 FROM 15:00 HOURS TO 19:00 HOURS.

2. ALL SIGNING, STRIPING, AND TRAFFIC CONTROL DEVICES SHALL CONFORM TO THE (CURRENT) STATE OF CALIFORNIA DEPARTMENT OF TRANSPORTATION (CALTRANS) STANDARD PLANS AND STANDARD SPECIFICATIONS, CALIFORNIA MUTCD, AND ANY ADDENDUMS THERETO, AND AS SHOWN ON THESE PLANS, SYMBOLS AND ABBREVIATIONS USED ARE SHOWN ON CALTRANS STANDARD PLANS.
3. THERE WILL BE NO INTERFERENCE WITH TRAFFIC SIGNALS OR CROSSWALKS.
4. CONES WILL BE 28" MINIMUM HEIGHT AND HAVE REFLECTORIZED SLEEVES FOR NIGHT WORK.
5. POLICE WILL DIRECT TRAFFIC IF NECESSARY.

TCP FOR:	BISCUIT: "BADGE"
LOCATION:	3RD ST NORTH SIDE CURB LANE CLOSURE FROM LOS ANGELES ST TO MAIN ST LOS ANGELES, CALIFORNIA
CONTACT:	DENISE WHEELER OFFICE # 818-347-9929
	JCL TRAFFIC SERVICES (213) 622-9775 C31-CA Lic # 805357
DATE / REVISIONS	DRAFTER: MARIO MENJIVAR
	SCALE: N.T.S.
	FILM LA: NK

FLIMZY ZONE

Permit #F00144589

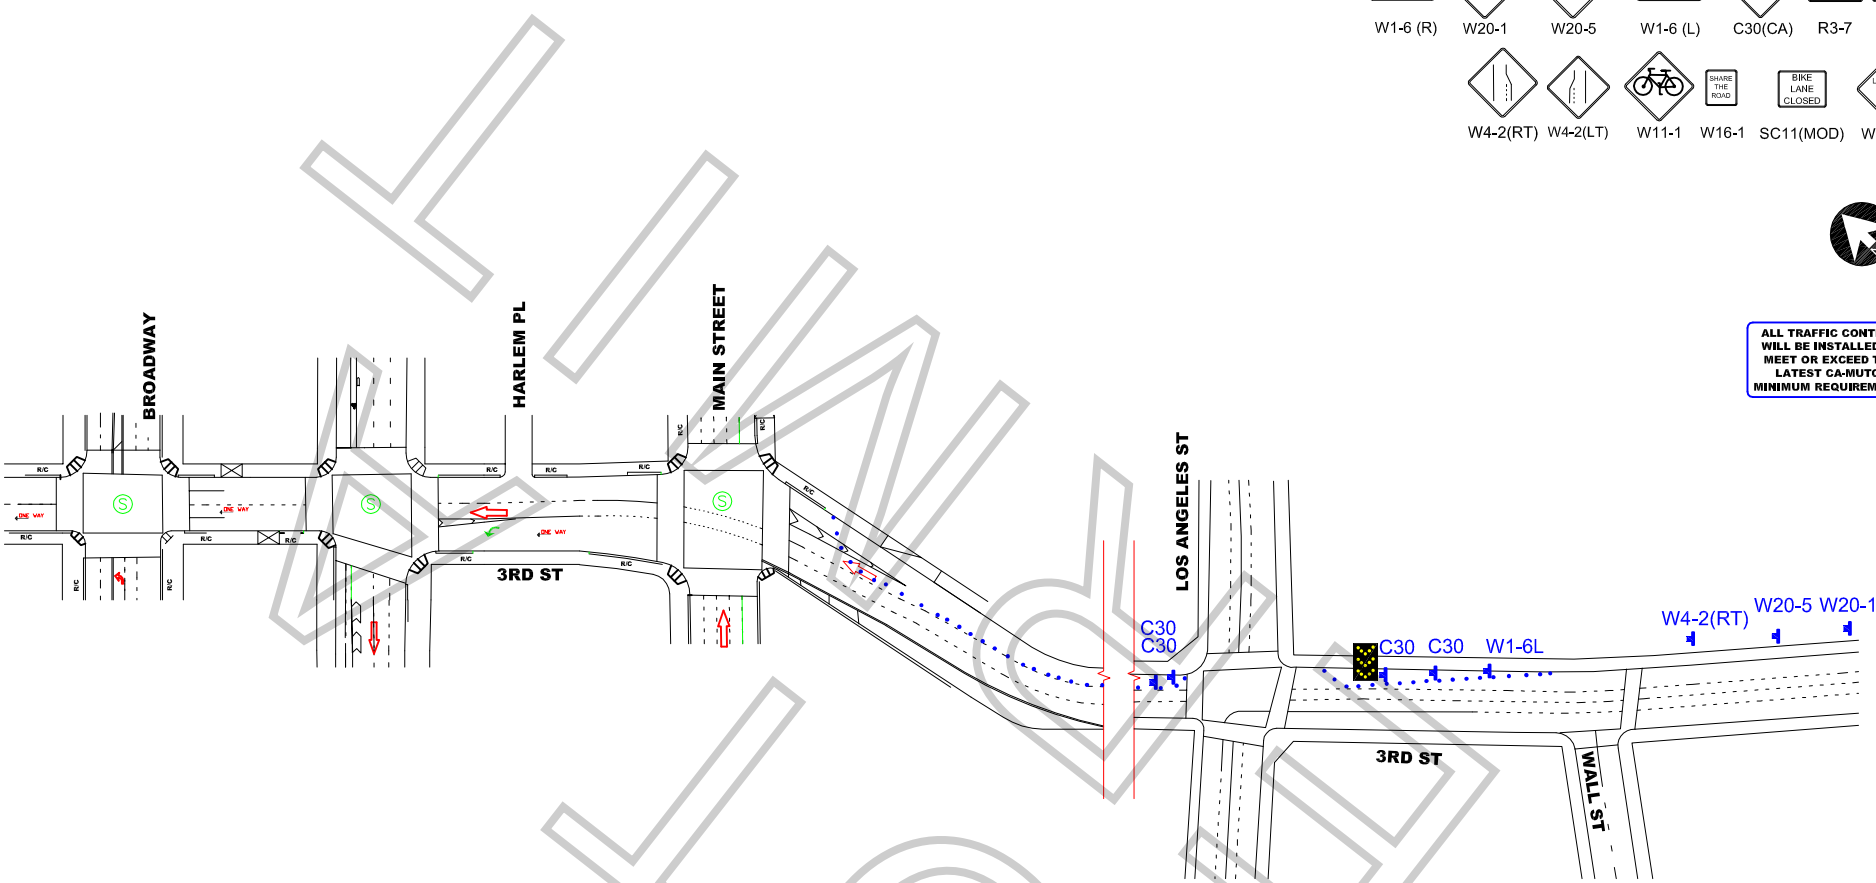

ALL TRAFFIC CONTROL WILL BE INSTALLED TO MEET OR EXCEED THE LATEST CA-MUTCD MINIMUM REQUIREMENTS

WORK ZONE TRAFFIC CONTROL PLAN
GENERAL NOTES

1. DATE/TIME: 11-19-18 FROM 19:00 HOURS TO 11-20-18 06:00 HOURS.

2. ALL SIGNING, STRIPING, AND TRAFFIC CONTROL DEVICES SHALL CONFORM TO THE (CURRENT) STATE OF CALIFORNIA DEPARTMENT OF TRANSPORTATION (CALTRANS) STANDARD PLANS AND STANDARD SPECIFICATIONS, CALIFORNIA MUTCD, AND ANY ADDENDUMS THERETO, AND AS SHOWN ON THESE PLANS, SYMBOLS AND ABBREVIATIONS USED ARE SHOWN ON CALTRANS STANDARD PLANS.
3. THERE WILL BE NO INTERFERENCE WITH TRAFFIC SIGNALS OR CROSSWALKS.
4. CONES WILL BE 28" MINIMUM HEIGHT AND HAVE REFLECTORIZED SLEEVES FOR NIGHT WORK.
5. POLICE WILL DIRECT TRAFFIC IF NECESSARY.

TCP FOR: BISCUIT: "BADGE"

LOCATION: 3RD ST NORTH SIDE CURB & ADJACENT LANE CLOSURE FROM LOS ANGELES ST TO MAIN ST LOS ANGELES, CALIFORNIA

CONTACT: DENISE WHEELER
OFFICE # 818-347-9929

JCL TRAFFIC SERVICES
(213) 622-9775
C31-CA Lic # 805357

DATE	REVISIONS	DRAFTER: MARIO MENJIVAR
		SCALE: N.T.S.
		FILM LA: NK

FLIMZY ZONE

Permit #F00144589

R3-1 R3-2 ROAD CLOSED R11-2 ROAD CLOSED TO THRU TRAFFIC R11-4

Ⓢ TRAFFIC SIGNAL
● TRAFFIC CONE
TYPE I W/ SIGN

ALL TRAFFIC CONTROL WILL BE INSTALLED TO MEET OR EXCEED THE MUTCD AND WATCH MINIMUM REQUIREMENTS

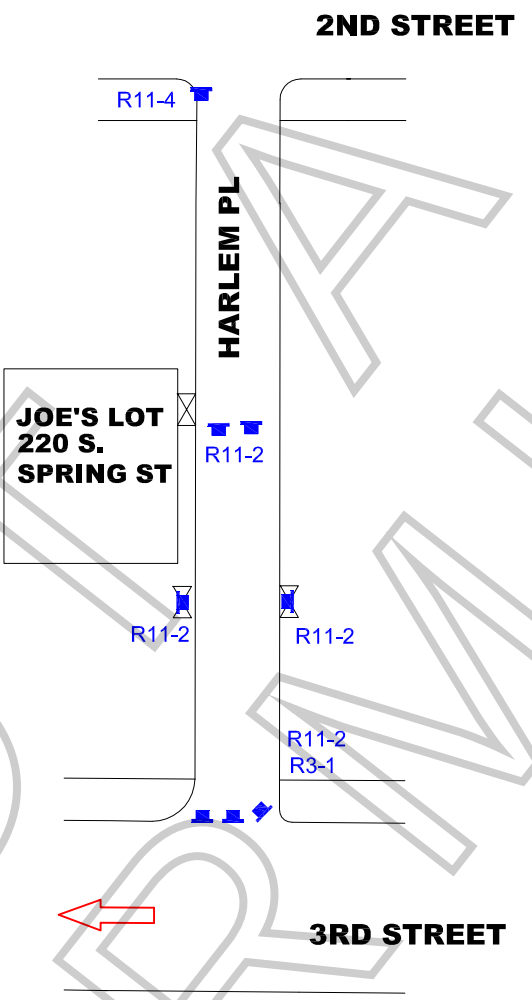

NOT A PERMIT

WORK ZONE TRAFFIC CONTROL PLAN GENERAL NOTES

1. DATE/TIME: 11-18-18 FROM 09:00 HOURS THRU 23:59 HOURS.

2. ALL SIGNING, STRIPING, AND TRAFFIC CONTROL DEVICES SHALL CONFORM TO THE (CURRENT) STATE OF CALIFORNIA DEPARTMENT OF TRANSPORTATION (CALTRANS) STANDARD PLANS AND STANDARD SPECIFICATIONS, CALIFORNIA MUTCD, AND ANY ADDENDUMS THERETO, AND AS SHOWN ON THESE PLANS, SYMBOLS AND ABBREVIATIONS USED ARE SHOWN ON CALTRANS STANDARD PLANS.
3. THERE WILL BE NO INTERFERENCE WITH TRAFFIC SIGNALS OR CROSSWALKS.
4. CONES WILL BE 28" MINIMUM HEIGHT AND HAVE REFLECTORIZED SLEEVES FOR NIGHT WORK.
5. POLICE WILL DIRECT TRAFFIC IF NECESSARY.

TCP FOR:	BISCUIT: "BADGE"
LOCATION:	HARLEM PL CLOSURE FROM 3RD ST. NORTH TO 220 S. SPRING ST ENTRANCE LOS ANGELES, CALIFORNIA
CONTACT:	DENISE WHEELER OFFICE # 818-347-9929
	JCL TRAFFIC SERVICES (213) 622-9775 C31-CA Lic # 805357
DATE / REVISIONS	DRAFTER: MARIO MENJIVAR SCALE: N.T.S. FILM LA: NK

SPECIAL CONDITIONS FOR LOCATION FILMING IN DOWNTOWN LOS ANGELES
(Standard Filming Requirements continue to apply where not superseded below)

1. DEFINITION OF TERMS

a. Downtown Los Angeles, for the purposes of these conditions, shall be defined as the area North to South from the 101 Freeway to the 10 Freeway; East to West from the Los Angeles River to the 110 Freeway.

b. The Downtown Los Angeles Neighborhood Council boundaries (**DLANC boundaries**), for the purpose of these conditions, shall be defined as bordered on the North and East at the 101 Freeway from the 110 Freeway east to Los Angeles Street, south to 4th Street, east to Alameda Street, south to 7th Street, east to the Los Angeles River; on the South by the 10 Freeway from the 110 Freeway to the Los Angeles River; on the West by 110 Freeway from the 10 Freeway to the 101 Freeway. (This area is the same area as defined above as Downtown Los Angeles, but excludes the Little Tokyo and Arts District neighborhoods.)

c. Residential buildings shall be defined as any building with legal residential occupants (mixed-use, adaptive reuse, artist-in-residence (A.I.R.), SROs, residential hotels, condominiums and apartment buildings). DLANC will maintain an accurate and contemporary listing of all residential buildings showing a 100-foot radius from each building so as to identify any areas both inside and outside of that radius.

d. The Broadway Entertainment District (aka Broadway Theatre District), for the purposes of these Conditions, shall be defined north to south as Broadway from 3rd Street to Olympic Boulevard, and east to west from Frank Court to Lindley Place (aka St. Vincent Alley Court), or the equivalent mid-block point to either of these alleys where the alley is not present, including any theater loading facilities, defined as any public or private surface parking lot, parking garage, public street or curb area adjacent to, or utilized by, a theater. If, in the future, the City adopts an ordinance with regulations governing filming in this area, such regulations shall supersede these Filming Conditions.

e. The Old Bank District residential overlay, for the purposes of these Conditions, shall be defined as the area bound by South Spring St., West 5th St., West 4th St., and Werdin Pl.

2. FILMING STANDARD HOURS AND DAYS

a. Filming activity, or any production-related activity including but not limited to activities such as base camps, catering, generators, etc., within the **DLANC boundaries** is restricted to the hours of 6:00 a.m. to 11:00 p.m. within a 100-foot radius of any residential building. Filming activity in the **Broadway Entertainment District** is restricted to the hours of 6:00 a.m. to Midnight within a 50-foot radius of any residential building. **Old Bank District** is restricted to the hours of 7:00 a.m. to 10:00 p.m. within a 100-foot radius of any residential building**.** No extension of the standard filming hours for

NOT A PERMIT

filming or any disruptive production-related activity shall be allowed until a signature survey has been properly submitted. Proof of signature surveys shall be made available to DLANC upon request.

b. No film permits may be issued along Main and Spring Streets from 2nd to 9th Streets, or on any block of 2nd through 9th Streets between Los Angeles and Spring during the Downtown Art Walk, currently held on the second Thursday of each month. Filming inside of private buildings or entirely on private property during this time is permitted so long as there are no external impacts.

c. No filming may be conducted in close proximity to major public events anywhere in Downtown Los Angeles as permitted by the LAPD, or identified with 30 days notice to the City's Designated Film Permit Contractor by DLANC. Film permits may be considered in light of major public events on a case-by-case basis so long as their issuance will not cause further disruption to Downtown businesses and residents during such events.

3. RESIDENTIAL AND MERCHANT PROTECTIONS IN THE DLANC BOUNDARIES

a. A film permit may include no more than 300 feet of curb lane per city block for the parking of film production vehicles, crew or equipment. Requests for additional amounts of curb lane shall require a signature survey. The **Broadway Entertainment District** is exempt from this restriction.

b. Production personnel (and equipment utilized by the production company) shall not block the sidewalk area in front of an open commercial business or a residential building, including residential patios, windows, doorways, or entryways, unless the production company has secured the permission of the merchant and/or property owner. Where the commercial business is one that is primarily open in the evening and nighttime hours, the production company, their cast and crew may not block the access to and signage of such establishment (as seen from the street), without permission of the merchant and/or property owner during the hours of operation of the business.

c. Customers, employees, residents, and guests of affected properties shall be allowed free ingress/egress to all buildings, merchants, and parking facilities. Arrangements shall be made to ensure access to deliveries, trash pickup, residential move-in/move-out, and vendor access to the properties/merchants during productions.

d. All commercial businesses must prominently post hours of operation and contact phone numbers, and residential buildings must have a designated contact person authorized to give permission. Special events held by commercial businesses, outside of normal business hours, must also be posted in advance, and production companies must provide full access and visibility during such events.

NOT A PERMIT

4. NOISE, FUMES, AND LIGHTING WITHIN THE DLANC BOUNDARIES

a. Generators, portable toilets or toilet vehicles, and outdoor food preparation using charcoal or gas grills must be a minimum of 50 feet (horizontally) from any residential window or entrance. If it is physically impossible for a generator to be a minimum of 50 feet from residential windows or entrances, the generator shall be placed as far away as possible and vented away from residential windows and entrances. However, under no circumstances shall a generator be placed directly underneath a residential window.

b. Film productions must focus lighting on the filming area only and make every effort to shield the lighting from adjacent properties, pedestrians, and patrons of commercial businesses at all times. Exceptional lighting (e.g., Musco and Bebee lighting) outside of regular filming hours shall not be allowed without a signature survey of the affected merchants and/or property owners. **Signature survey shall be required for Exceptional lighting within the Old Bank District between the hours of 6:00 p.m. and 6:00 a.m.** Under no circumstances shall lighting be directed onto oncoming traffic.

c. Film production companies are required to completely remove all trash, food, and cardboard boxes, etc. from the general vicinity at the end of each filming day. Film production companies will be held responsible for the actions of catering companies they employ to provide food for the cast and crew.

5. SPECIAL REQUESTS AND EXCEPTIONS REVIEW AND NOTIFICATION WITHIN THE DLANC BOUNDARIES

a. Helicopters shall not be granted permits for landing at non-certified helipads before and after approved filming hours. All aerial filming productions must provide upon request a copy of an approved FAA Form 7711-2, or other official waiver, along with a copy of the briefing on the flight operations for all participating persons or property.

b. No film permit shall be construed as a waiver of 14 CFR § 91.119, 14 CFR § 91.515(a) or 14 CFR § 91.303(e), dictating federal flight altitude regulations, for purposes of non-participating persons or property (see attachment).

c. Notification beyond the standard 500-foot radius will be made to affected residents and merchants for high impact activity that is likely to cause interference with adjacent properties of people such as car chases, simulated gun fire, explosions, screams for help and other loud noises, helicopter activity, road closures or other such exceptional activities that might cause a police response to the filming location. High impact filming activity must be preceded by notifications at least two days in advance. The City's Designated Film Permit Contractor or the production company shall consult a designated DLANC representative when an applicant requests a permit for high impact filming activity with less than two days notice.

d. Due to the location of building air intake systems on Lower Grand Avenue, no special effects, including smoke, steam or fog, may occur in that area without first obtaining

NOT A PERMIT

clearance from the appropriate building contacts and maintenance engineers. Contact must be made at least 48 hours prior to the proposed effect(s).

6. FILMING-RELATED CONGESTION WITHIN THE DLANC BOUNDARIES

a. The City's Designated Film Permit Contractor will ensure that the impact from filming at recurrently used locations is minimized to the affected residents and businesses.

b. In rush hour restricted lanes, as designated by LADOT, no Intermittent Traffic Control (ITC) shall be permitted during Rush Hours (7:00 a.m. – 9:00 a.m. and 4:00 p.m. – 7:00 p.m., Monday through Friday). No simultaneous closures or ITC of both the Second and Third Street Tunnels will be permitted.

c. Production companies shall request the posting of "no parking" signs, lane or street closures with LADOT for the day(s) that they are "on site" only. When closures are not necessary for the day(s) requested, production companies shall report the changes to the City's Designated Film Permit Contractor, who shall notify LADOT, who must revise and/or remove parking signs, as necessary.

d. Production companies must provide adequate detour and directional signage when street closures are in place, conforming to current LADOT standards and practices. Detour routes must accommodate large, semi and tractor trailer trucks and public transit vehicles.

7. ENFORCEMENT OF CONDITIONS

a. In accordance with the terms of their work permit issued from LAPD, off-duty or retired police officers must, upon reporting to a work site, review and ensure compliance with conditions outlined on the filming permit. Officers shall ensure compliance with arrival and departure time, and shall not allow any activity or conduct that is in violation of local or state law, nor allow any filming condition that is not authorized by the permit. Variations from the requirements of the permit are not allowed unless approved by an authorized representative of the City's Designated Film Permit Contractor.

NOT A PERMIT

ATTACHMENT

(Note: The following are the most current federal flight altitude regulations as of November 2007. The regulations could change at any time.)

§ 91.119 Minimum safe altitudes: General.

Except when necessary for takeoff or landing, no person may operate an aircraft below the following altitudes:
(a) Anywhere. An altitude allowing, if a power unit fails, an emergency landing without undue hazard to persons or property on the surface.
(b) Over congested areas. Over any congested area of a city, town, or settlement, or over any open air assembly of persons, an altitude of 1,000 feet above the highest obstacle within a horizontal radius of 2,000 feet of the aircraft.
(c) Over other than congested areas. An altitude of 500 feet above the surface, except over open water or sparsely populated areas. In those cases, the aircraft may not be operated closer than 500 feet to any person, vessel, vehicle, or structure.
(d) Helicopters. Helicopters may be operated at less than the minimums prescribed in paragraph (b) or (c) of this section if the operation is conducted without hazard to persons or property on the surface. In addition, each person operating a helicopter shall comply with any routes or altitudes specifically prescribed for helicopters by the Administrator.

§ 91.515 Flight altitude rules.

(a) Notwithstanding §91.119, and except as provided in paragraph (b) of this section, no person may operate an airplane under VFR at less than—
(1) One thousand feet above the surface, or 1,000 feet from any mountain, hill, or other obstruction to flight, for day operations; and
(2) The altitudes prescribed in §91.177, for night operations.

§ 91.303 Aerobatic flight.

No person may operate an aircraft in aerobatic flight—
(a) Over any congested area of a city, town, or settlement;
(b) Over an open air assembly of persons;
(c) Within the lateral boundaries of the surface areas of Class B, Class C, Class D, or Class E airspace designated for an airport;
(d) Within 4 nautical miles of the center line of any Federal airway;
(e) Below an altitude of 1,500 feet above the surface; or
(f) When flight visibility is less than 3 statute miles.

For the purposes of this section, aerobatic flight means an intentional maneuver involving an abrupt change in an aircraft's attitude, an abnormal attitude, or abnormal acceleration, not necessary for normal flight.

[Doc. No. 18834, 54 FR 34308, Aug. 18, 1989, as amended by Amdt. 91– 227, 56 FR 65661, Dec. 17, 1991]

NOT A PERMIT

SPECIAL FILMING CONDITIONS
THE ARTS DISTRICT

The Special Film Conditions described below will be included in the terms and conditions of permits issued for filming in this area and are in addition to the standard terms and conditions applicable to filming permits generally. While these Special Filming Conditions will be included as terms if a permit for filming in this are is issued, they are not intended to, and do not, establish the criteria or standards for determining whether or not a particular permit(s) will be issued for this area. The decision whether or not a particular permit(s) will be issued is vested in the discretion of the appropriate City or County department or their designees (including FilmL.A.), to be exercised consistent with public health, safety and general welfare, and applicable land-use ordinances.

This is a mixed-use area that includes manufacturing facilities, warehouses, artists/artisans and residents. These Special Conditions apply to the area roughly between 1st Street and 7th Street and between Alameda Avenue and the LA River. Within the past ten years, this area has experienced an influx of permanent residents into what was predominantly a light to heavy manufacturing zone for over 75 years.

The motion picture industry has amicably co-existed with the businesses and residents of this area for decades and desires to continue to do so. These Conditions are designed to promote cooperation between film companies, local businesses and residents so that each group can effectively utilize this diverse area. Violation of any of the conditions as outlined below may result in permit revocation or other administrative action.

- Affected residents/merchants and businesses must be notified at least two days in advance of the first day of filming or the first day of any substantial set preparation for productions that:
  - Request parking restrictions on the following public streets: Traction Avenue, East 2nd Street (except Alameda Street to Garey Street), East 3rd Street, Vignes Street, Molino Street (Palmetto Street to 4th Street only)
  - Request a street closure
  - Involve any special effects, gunfire, audible playback, helicopter activity, or other disruptive activities
  - FilmL.A. or the production company shall consult a designated community representative when an applicant requests a permit with less than two days notice under the above circumstances
- Posting on more than one side of Traction Avenue, East 2nd Street (except Alameda to Garey), East 3rd Street (except Vignes to Santa Fe), Vignes Street, Molino from 4th Street to Palmetto, Hewitt from Palmetto to 4th Street, 4t Street from Colyton to Molino requires a notification to a designated person in the building where alternate parking is not provided. Posting on both sides of the above streets is allowed without signatures on Sundays.
- When "No Parking" signs are posted on both sides of Hewitt between 4th Street and Traction Avenue, Art Share (213-687-4278) and Bedlam (213-909-1512) must be notified.
- Posting for equipment and/or picture, other than the streets listed above, will be reviewed on a street by street basis and may not exceed 450 linear feet. Additional posting may be granted if there is a majority of support from affected residents/businesses/merchants, and indicated on the permit. After filming is completed, companies are requested, as a courtesy (only LADOT is to touch the posting signs), to turn all "No Parking" signs around so that they face the opposite direction.

NOT A PERMIT

- Companies must provide adequate detour and directional signage when street closures are in place, conforming as much as possible to current LADOT standards and practices. Detour routes must accommodate large, semi and tractor trailer trucks.

- The Arts District is home to many art gallery openings and live, local theater. When the following locations are directly impacted, notification is required if in conflict with a scheduled event at the Downtown Playhouse (929 E. 2nd Street 213-626-6909) and Art Share LA (801 E. 4th Place 213-687-4278).

- Productions filming near residential buildings after midnight or before 6:00am are required to notify designated representatives of the proposed activity. Contact information for building representatives will be made available on request from the community filming liaison (Jonathan Jerald 213-814-7164).

- Crew with walkie-talkies must wear headsets when filming after 12:00 am and before 6:00 am.

- Changeable Message Signs (CMS) will be required on the day(s) of filming activity that requires a full closure on the 1st, 4th and 6th Street Bridges. CalTrans/LADOT approved notification signs are sufficient and must be in place in advance of filming activity and must include the dates and times of closures.

- Cast/Crew are not permitted to park on the area streets. Off-street parking must be provided for personal vehicles.

- Generators are to be placed as far away from residential buildings as possible. Placement will be considered on a case-by-case basis.

- Production companies are required to completely remove all trash, food, cardboard boxes, etc. from the general vicinity at the end of each filming day. Production companies will be held responsible for the actions of the catering companies they employ to provide food for the cast and crew.

- Food should not be given directly to the homeless persons in the area. Production companies wishing to help the homeless should do so though one of the service providers in the downtown area.

- FilmL.A will monitor frequency and look for ways to mitigate the impacts of filming prior to placing a location off limits.

- Unless a signature survey is completed, the west side of Mateo Street between 4th Place and Palmetto Street must be kept clear of equipment, vehicles, condors and lights. This area, however, may be used for camera placement between the hours of 7:00 am and 10:00 pm only.

- When filming take place after 10:00 pm or before 7:00 am, generators are to be placed as far as possible away from residential buildings and lights are to be screened to avoid disturbing nearby residents.

- The Molino Loft buildings (500 and 530 Molino Street) and Marc Free should be notified (310-871-2652) for filming activity or parking restrictions along 4th Place between Molino and Mateo [the curve].

NOT A PERMIT

- Due to the mixed use nature of the neighborhood, productions wishing to utilize space along the west side of Santa Fe Ave. between 2nd and 3rd Streets and the north side of 3rd Street from Santa Fe Avenue to west 100 feet must obtain a signature from Valerie Mitchell or designated representative (213-687-3987).

- Frequent filming in the area of Vignes and 2nd Streets along with the high demand for parking in the area requires that posted "No Parking" on Vignes Street between 1st Street and 2nd Street shall be limited to no more than 200 feet, unless alternate parking or notification are provided to a designated representative from the building.

- The area near 3rd and Traction Avenue is home to many small businesses that have greatly helped to develop the area. In order to be sensitive to these businesses it is necessary for production companies to obtain signatures from the following businesses when there are filming activities or parking on the 700 block of 3rd Street between Traction Avenue and Hewitt Street: Zip Fusion- Jason Ha (744 E. 3rd Street, 213-680-3770); Lakich Studio-Lily Lakich (704 Traction Avenue, 213-620-8641); Ay Carrumba (714 Traction Avenue, 213-620-0274); Wurstkuche Sausage Grill- Joseph Petruzulli (800 E 3rd St, 213-667-4444); Blue Dahlia (738 E 3rd St, 213 613-0621)

- Outdoor food preparation using charcoal or gas grills must be at least 100 feet away from any residential building.

NO PERMIT

Permit #F00144589

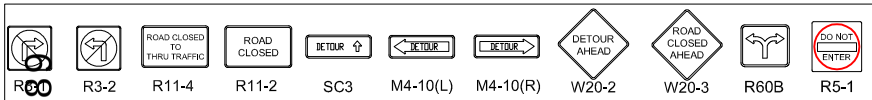

ALL TRAFFIC CONTROL WILL BE INSTALLED TO MEET OR EXCEED THE LATEST CA-MUTCD MINIMUM REQUIREMENTS

TRAFFIC SIGNAL
TRAFFIC CONE
TYPE I W/ SIGN
HIGH LEVEL WARNING DEVICE

DETOUR ROUTE:

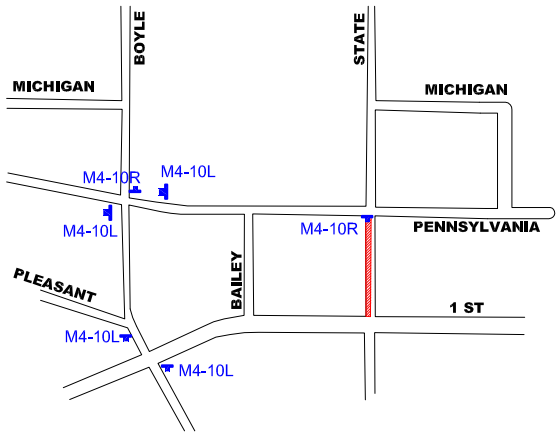

WORK ZONE TRAFFIC CONTROL PLAN
GENERAL NOTES

1. DATE/TIME: 11-18-18 FROM 09:00 HOURS TO 18:00 HOURS.

2. ALL SIGNING, STRIPING, AND TRAFFIC CONTROL DEVICES SHALL CONFORM TO THE (CURRENT) STATE OF CALIFORNIA DEPARTMENT OF TRANSPORTATION (CALTRANS) STANDARD PLANS AND STANDARD SPECIFICATIONS, CALIFORNIA MUTCD, AND ANY ADDENDUMS THERETO, AND AS SHOWN ON THESE PLANS, SYMBOLS AND ABBREVIATIONS USED ARE SHOWN ON CALTRANS STANDARD PLANS.
3. THERE WILL BE NO INTERFERENCE WITH TRAFFIC SIGNALS OR CROSSWALKS.
4. CONES WILL BE 28" MINIMUM HEIGHT AND HAVE REFLECTORIZED SLEEVES FOR NIGHT WORK.
5. POLICE WILL DIRECT TRAFFIC IF NECESSARY.

TCP FOR: BISCUIT: "BADGE"

LOCATION: SOUTH BOUND CLOSURE OF STATE ST BTWN 1ST ST & PENNSYLVANIA AVE LOS ANGELES, CALIFORNIA

CONTACT: DENISE WHEELER
OFFICE # 818-347-9929

JCL TRAFFIC SERVICES
(213) 622-9775
C31-CA Lic # 805357

DATE	REVISIONS	DRAFTER: MARIO MENJIVAR
		SCALE: N.T.S.
		FILM LA: NK

WORK ZONE